ROLLING RIDGE
LOWER ENTRANCE
PARKING AREA LAYOUT

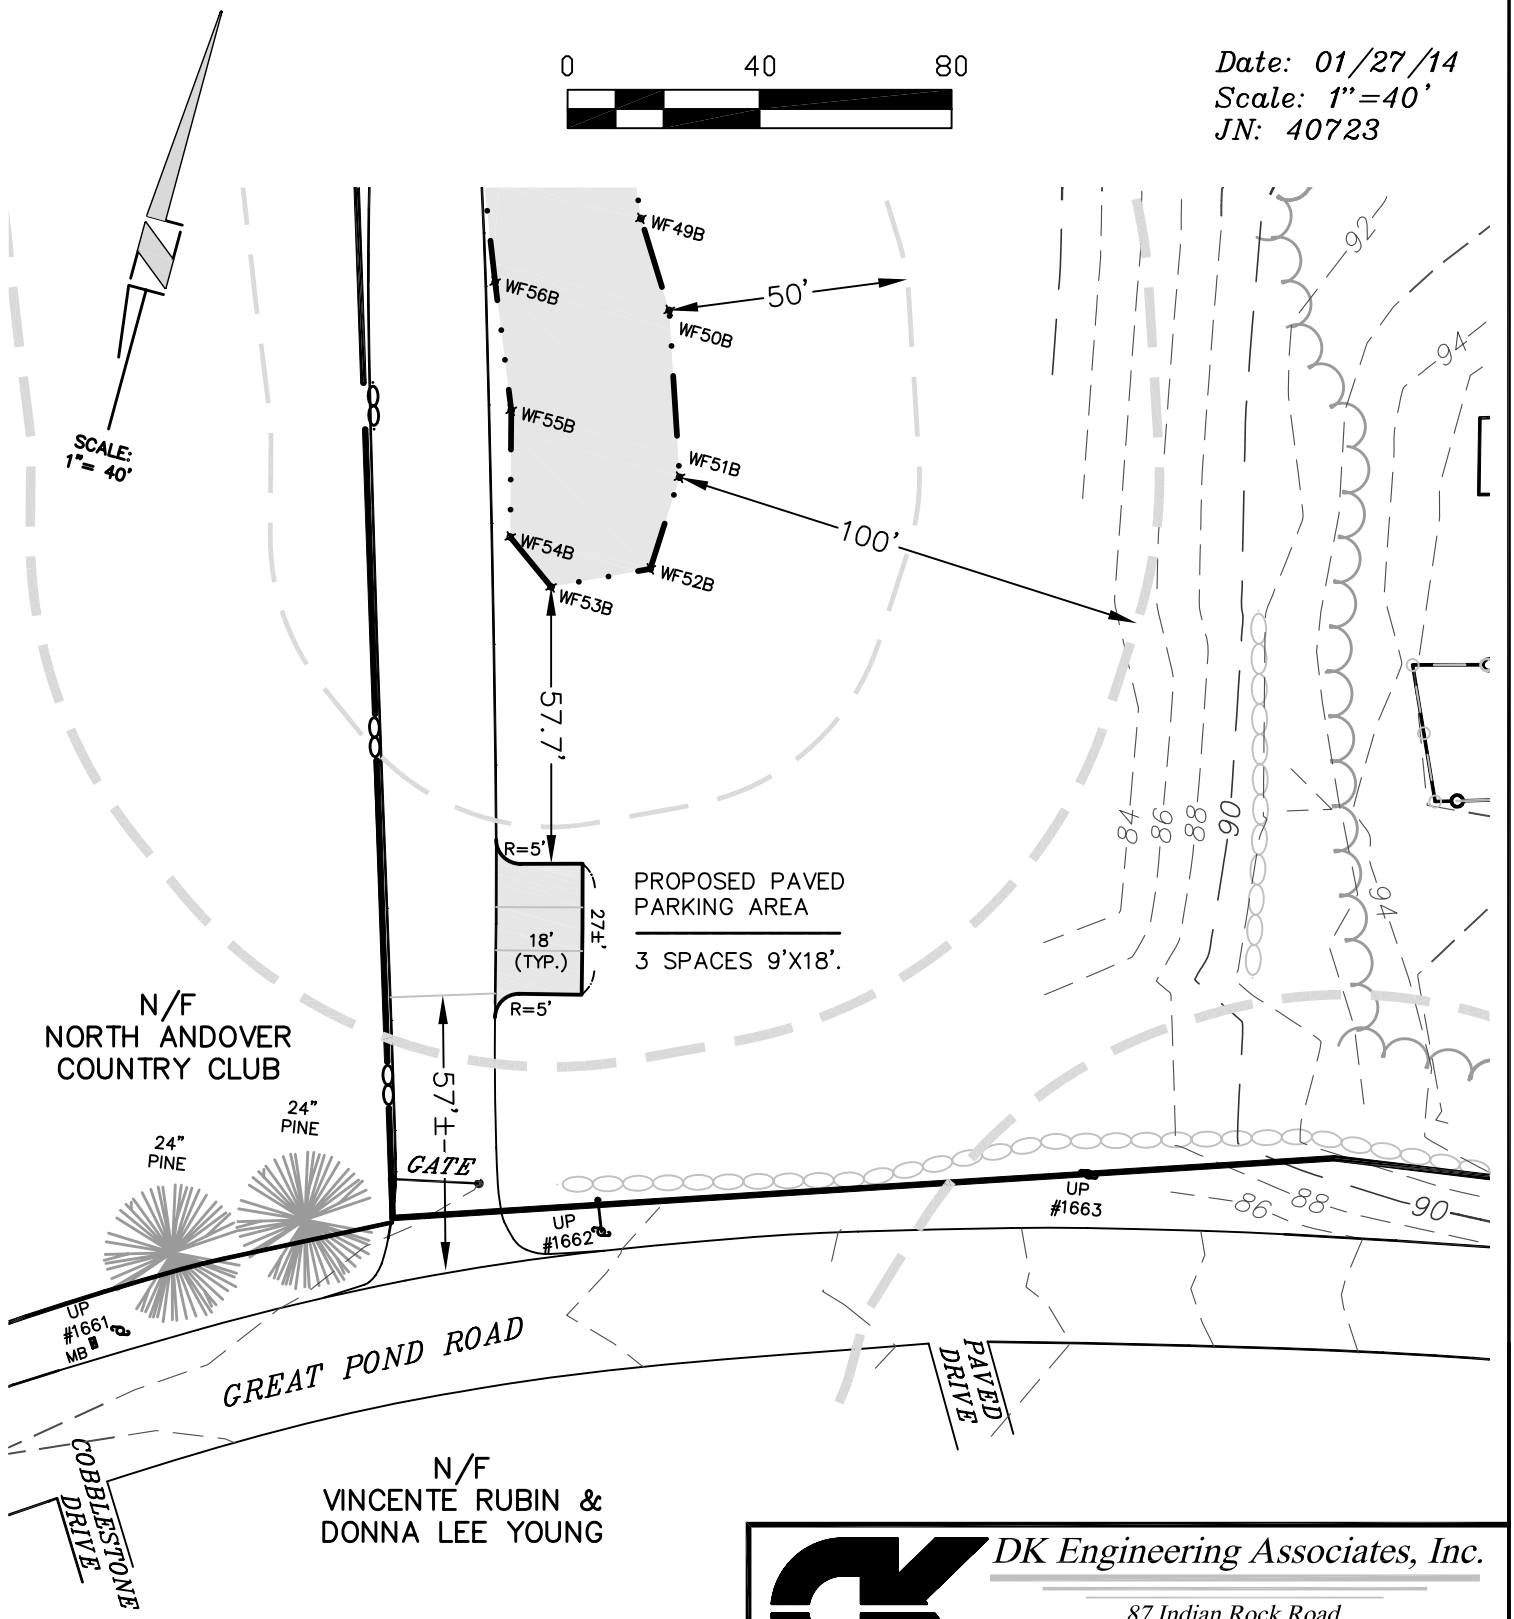

DK Engineering Associates, Inc.
87 Indian Rock Road
Windham, NH 03087-1656
Tel (603) 898-8516 ~ Fax (603) 898-8497