62001

10052

Pl# 10052
Registry of Deeds
North District Essex County
Received and recorded
October 11, 1985 9:16 AM
See Deed B. 2059 P. 117
attest
Thomas J. Burke
Register of Deeds

FOR REGISTRY USE

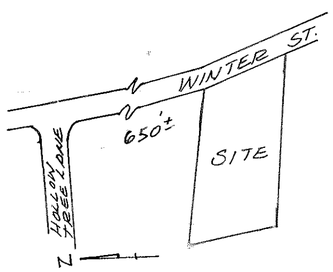

LOCUS PLAN
SCALE: 1" = 200'±

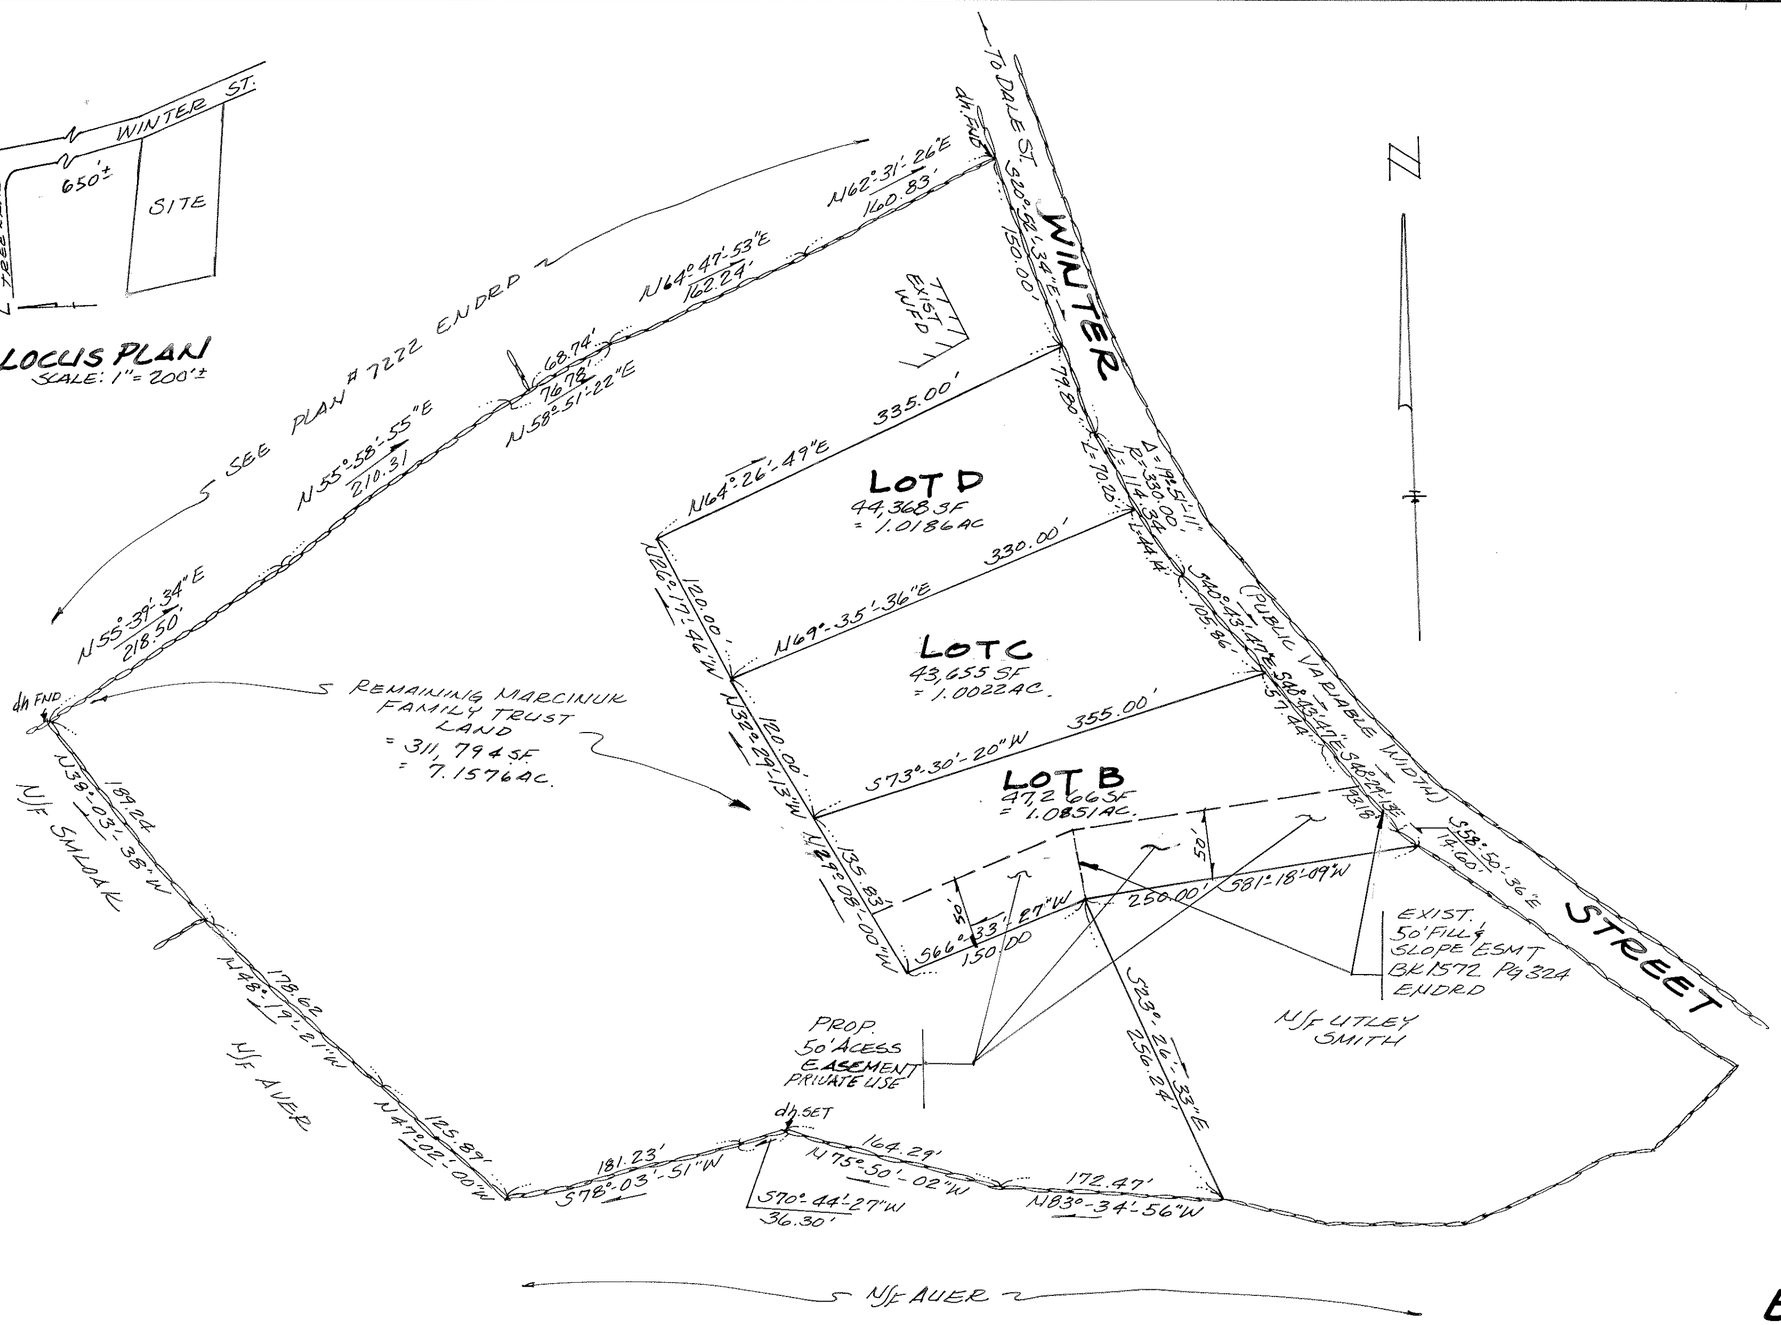

"I CERTIFY THAT THE PROPERTY LINES SHOWN ON THIS PLAN ARE THE LINES DIVIDING EXISTING OWNERSHIPS, AND THE LINES OF THE STREETS AND WAYS SHOWN ARE THOSE OF PUBLIC OR PRIVATE STREETS OR WAYS ALREADY ESTABLISHED, AND NO NEW LINES FOR DIVISION OF EXISTING OWNERSHIP OR FOR NEW WAYS ARE SHOWN."

STEPHEN E. STAPINSKI R.L.S.

"THIS PLAN CONFORMS TO THE RULES & REGULATIONS OF THE REGISTRY OF DEEDS."

STEPHEN E. STAPINSKI R.L.S

NOTE: SEE PLAN BY MERRIMACK ENGINEERING SERVICES DATED SEPT, 1983 FILED AT ENDRD.

EASEMENT PLAN OF LAND
IN
NO. ANDOVER, MASS.
DRAWN FOR,
ANTHONY C. DIDIO

SCALE: 1" = 80' OCT, 1985

0 40 80 160

MERRIMACK ENGINEERING SERVICES
66 PARK ST
ANDOVER, MASS 01810

10025