#2971

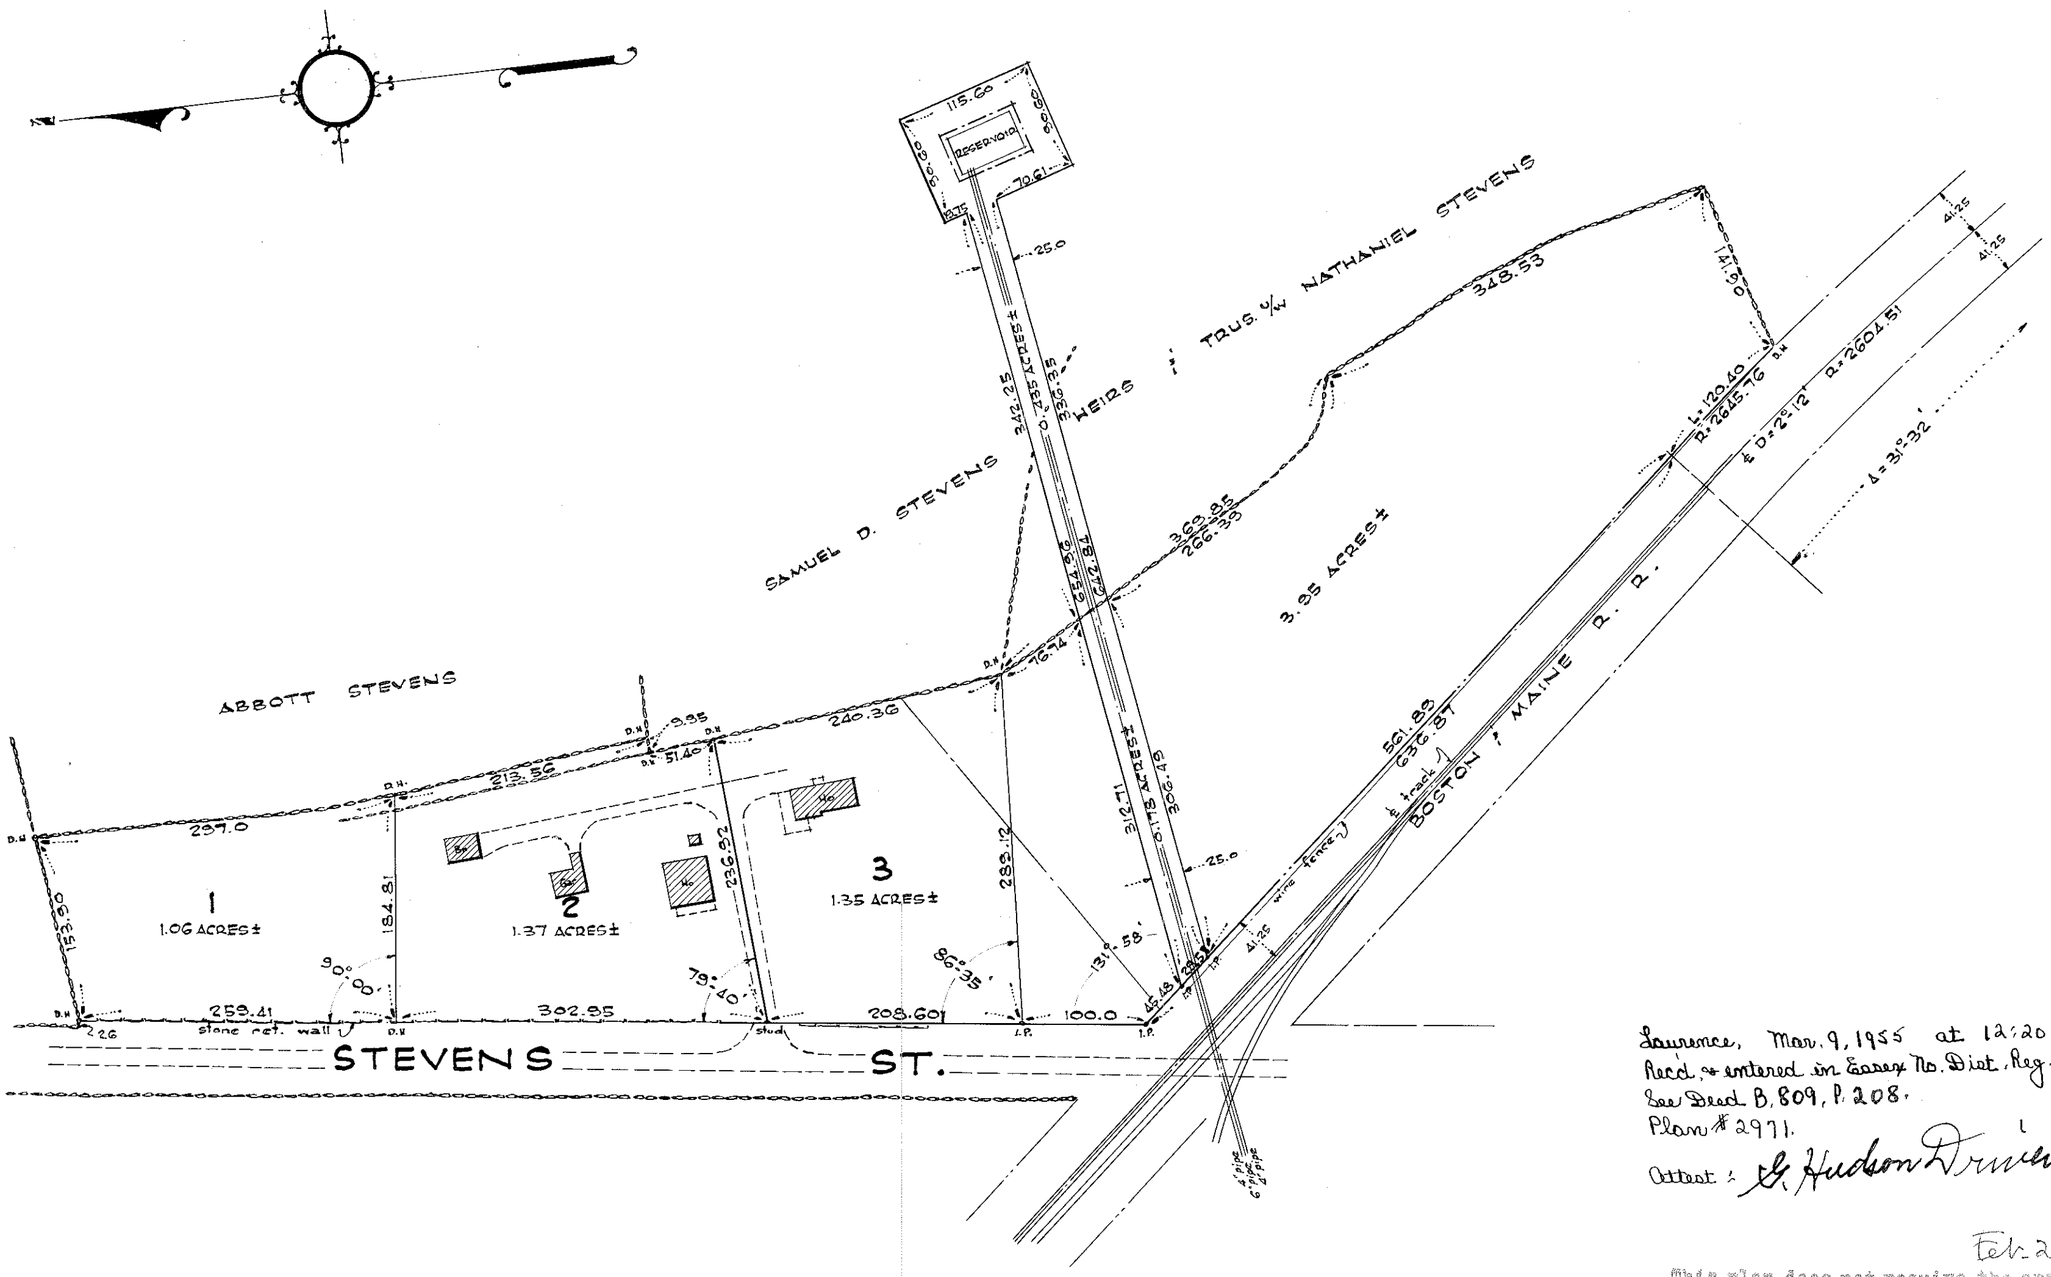

Lawrence, Mar. 9, 1955 at 12:20 P.M.
Rec'd. & entered in Essex No. Dist. Reg. of Deeds
See Deed B, 809, P. 208.
Plan #2971.
Attest: G. Hudson Driver, Regr.

Feb. 21, 1955.

This plan does not require the approval of the Planning Board of the Town of North Andover.
PLANNING BOARD OF TOWN OF NORTH ANDOVER
By Ralph E. Finck Member

PLAN OF LAND IN

NORTH ANDOVER, MASS.

AS SURVEYED FOR

SAMUEL D. STEVENS HEIRS & TRUSTEES U/W NATHANIEL STEVENS

SCALE 1" = 100'

NOV. 1951

RALPH B. BRASSEUR, C.E.
31 HAMILTON AVE. HAVERHILL, MASS.